Permit #F00018636

FilmL.A., Inc.
1201 W. 5th Street, Suite T-800
Los Angeles, CA 90017
t: (213)977-8600 - f: (213)977-8601
www.filmla.com

Summary Information

Permit No: F00018636 **Type of Permit:** FILMING **Release Date:** 08/05/2009

Production Company EDGE OF DARKNESS, LLC

Insured Company Name EDGE OF DARKNESS, LLC

Contact Phone No. 1 310-449-4089
Contact Phone No. 2
Fax
Address 3000 Olympic Bl, Ste 2333
Santa Monica, California 90404

Production Title EDGE OF DARKNESS

Type of Production Feature

Producer Lloyd Philips

Director Martin Campbell

1st AD Bruce Moriarty

Production Manager Gregor Wilson

FilmL.A. Coordinator Jodi Strong

Location Manager Gregory Alpert
Primary Phone Mobile - 888-581-6935
Secondary Phone

Location Assistant Alex Kivlen
Primary Phone Mobile - 818-207-5208
Secondary Phone Office - 310-449-4089

Fees

Posting 600	$52.00
Posting Max	$208.00
Notification Charge	$310.00
FILMLA FILM APPLICATION FEE	$625.00
LA CITY LANE AND STREET CLOSURE FEE	$624.00
LA CITY DOT SIGN REMOVALS AND ENGINEERS	$1,301.00
LA CITY FIRE SAFETY OFFICER	$1,152.00
LA CITY FIRE DEPARTMENT SPOT CHECK SURCHARGE	$85.00
FILMLA MONITOR FEES	$480.00
FILMLA MONITOR FEES OVERTIME	$180.00

Total Permit Fee $5,017.00

Number of Locations 2

NOT A PERMIT

Permit #F00018636

FilmL.A., Inc.
1201 W. 5th Street, Suite T-800
Los Angeles, CA 90017
t: (213)977-8600 - f: (213)977-8601
www.filmla.com

Summary Information — Location

Permit Number	F00018636	**Location Manager**	Gregory Alpert
Production Company	EDGE OF DARKNESS, LLC	Primary Phone	Mobile - 888-581-6935
Insured Company	EDGE OF DARKNESS, LLC	Secondary Phone	
Production Title	EDGE OF DARKNESS		

Location Address FOREST LAWN DR, BARHAM BL - ZOO DR, LOS ANGELES, CA, 90068

Location Names

Location Type Street

Location Description

Prep Dates 8/5/2009 - 8/5/2009 09:00 - 17:00

Film Dates 8/5/2009 - 8/6/2009 17:00 - 06:00

Strike Dates 8/6/2009 - 8/6/2009 06:00 - 15:00

Open or Closed to the Public Closed

Generic Conditions
Must maintain local/emergency access
No Cast and Crew parking on areas streets.
Notify Hollywood Division (213) 972-2971 and comm. (213) 978-6552 1/2 hour prior to gunfire or special effects.
Notify RACR Division (213) 978-6500 1/2 hour prior to gunfire and/or special effects.

Please see attached documents
Edge Forest Lawn.pdf
Edge LC2.pdf
Edge SS Curb.pdf

Equipment on Location

Type	Quantity
5 or 10 ton trucks	5
Cast/Crew vehicles	75
Cube Trucks	2
Generator	2
Honey Wagons	1
Motor Homes	8
Semi Trucks	2
Stakebed Trucks	6
Vans	6

Personnel on Location

Type	Quantity
Cast	3
Crew	75
Extras	30
Off-Duty/Retired LAPD Officer(s)	4

Filming Activities 2 minute intermittent traffic control (except 0700-0900 hrs & 1500-1900 hrs); Drive ups & away; Equipment on sidewalk & street; Exterior Dialogue; Intermittent pedestrian control; Precision driving; Wetdown; 30 extras cars driving and u-turns in street. ;

Special Effects: F/X Permit # 13410

Type	No. Times Per Day	No. Takes Per Take
Breaking Glass	6 - 10	6 - 10
Squibs	6 - 10	6 - 10

Description of F/X Scene:

Jurisdiction **Political:** Los Angeles City - Council District 04 **Police:** Los Angeles Police Department **Fire:** Los Angeles City

NOT A PERMIT

Permit #F00018636

FilmL.A., Inc.
1201 W. 5th Street, Suite T-800
Los Angeles, CA 90017
t: (213)977-8600 - f: (213)977-8601
www.filmla.com

Summary Information — Location

Permit Number	F00018636	**Location Manager**	Gregory Alpert
Production Company	EDGE OF DARKNESS, LLC	Primary Phone	Mobile - 888-581-6935
Insured Company	EDGE OF DARKNESS, LLC	Secondary Phone	
Production Title	EDGE OF DARKNESS		

Location Notes

Coordinator Note TURNING OFF TRAFFIC LIGHTS AT INTERSECTION OF FOREST LAWN DRIVE AND W/B GATE 7/8.

Coordinator Note ELECTRICIAN ASSIGNED TO CONTROL SIGNAL TIMING.

Coordinator Note PARKING ON THE N/S OF LA RIVER ON DIRT AREA - APPROVED BY VICKI ALLEN OF ARMY CORP. COMPANY TO BRING EQUIPMENT ONTO VALLEY HEART DR VIA WARNER BROS GATE.

Coordinator Note SPOT CHECK APPROVED PER CAPT FOWLKS FOR SPECIAL F/X 13410.

Parking

Base Camp
Location Type : Private Parking Lot
Street : Truck Inspecition @ Gate 8 @ WArner Bros

Crew Parking
Location Type : Private Parking Lot
Street : Truck Inspecition @ Gate 8@ Warner Bros.

Posting "No Parking" signs B/S Forest Lawn Dr, Warner Bros Gate 7/8 east 1000 Ft & west 200 ft

Approximate Footage more than 1800 **Log Number** 10-01317

Date(s) 8/5/2009 to 8/6/2009 **Time(s)** 00:00 to 00:00

Lane / Full Closure FOREST LAWN DR, BARHAM BL - ZOO DR

Approximate Footage more than 1800

Date(s) 8/5/2009 to 8/6/2009 **Time(s)** 20:00 to 06:00

Lane / Full Closure N/S Curblane and adjacent traffic lane of Forest Lawn Dr, Warner Bros Gate 7/8 East 900 Ft

Approximate Footage 0 - 300

Date(s) 8/5/2009 to 8/5/2009 **Time(s)** 17:00 to 20:00

Lane / Full Closure S/S Curblane and adjacent traffic lane of Forest Lawn DR, Warner Bros Gate 7/8 east 900 ft

Approximate Footage 0 - 300

Date(s) 8/6/2009 to 8/6/2009 **Time(s)** 07:00 to 10:00

NOT A PERMIT

Permit #F00018636

FilmL.A., Inc.
1201 W. 5th Street, Suite T-800
Los Angeles, CA 90017
t: (213)977-8600 - f: (213)977-8601
www.filmla.com

Summary Information — Location

Permit Number F00018636
Production Company EDGE OF DARKNESS, LLC
Insured Company EDGE OF DARKNESS, LLC
Production Title EDGE OF DARKNESS

Location Manager Gregory Alpert
Primary Phone Mobile - 888-581-6935
Secondary Phone

Location Address 501 S Spring St, Los Angeles, CA, 90013

Location Names ALEXANDRIA HOTEL

Location Type Hotel

Location Description ALEXANDRIA HOTEL.

Prep Dates 8/6/2009 - 8/6/2009 07:00 - 15:00

Film Dates 8/6/2009 - 8/7/2009 15:00 - 07:00

Strike Dates 8/7/2009 - 8/7/2009 07:00 - 18:00

Open or Closed to the Public Closed

Generic Conditions Must comply with attached conditions
No Cast and Crew parking on areas streets.

Please see attached documents Edge Spring St.pdf
Downtown LA July 2009.pdf

Equipment on Location

Type	Quantity
5 or 10 ton trucks	5
Cast/Crew vehicles	75
Cube Trucks	2
Generator	2
Honey Wagons	1
Motor Homes	8
Semi Trucks	2
Stakebed Trucks	6
Vans	6

Personnel on Location

Type	Quantity
Cast	2
Crew	75
Extras	10
LA City UFSO assigned	1

Filming Activities 2 minute intermittent traffic control (except 0700-0900 hrs & 1500-1900 hrs); Atmospheric Smoke Effects; Wetdown; Interior dialogue in under ground parking garage.;

Jurisdiction **Political:** Los Angeles City - Council District 09 **Police:** Los Angeles Police Department **Fire:** Los Angeles City

Location Notes

Coordinator Note 1 FILML.A. MONITOR REQUIRED ON 8/6 1400-2359 HRS; 2300-0900 HRS.

Coordinator Note TRUCKS PARKING REVERSE FLOW WITHIN LANE CLOSURE ON SPRING ST.

Parking

Base Camp
Location Type : Private Parking Lot
Street :

Crew Parking
Location Type : Private Parking Lot
Street :

NO PERMIT

FilmL.A., Inc.
1201 W. 5th Street, Suite T-800
Los Angeles, CA 90017
t: (213)977-8600 - f: (213)977-8601
www.filmla.com

Summary Information — Location

Permit Number	F00018636	**Location Manager**	Gregory Alpert
Production Company	EDGE OF DARKNESS, LLC	Primary Phone	Mobile - 888-581-6935
Insured Company	EDGE OF DARKNESS, LLC	Secondary Phone	
Production Title	EDGE OF DARKNESS		

Posting "No Parking" signs	W/S Spring ST, 5th St - 6th St		
Approximate Footage	301 - 600	**Log Number**	10-01318
Date(s)	8/6/2009 to 8/7/2009	**Time(s)**	00:00 to 00:00
Lane / Full Closure	W/S curblane of Spring St, 5th St - 6th St		
Approximate Footage	0 - 300		
Date(s)	8/6/2009 to 8/7/2009	**Time(s)**	00:00 to 00:00

NOT A PERMIT

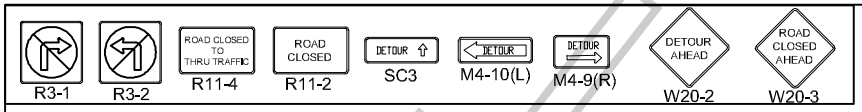

"EDGE OF DARKNESS"

FILM LA:
JODI STRONG

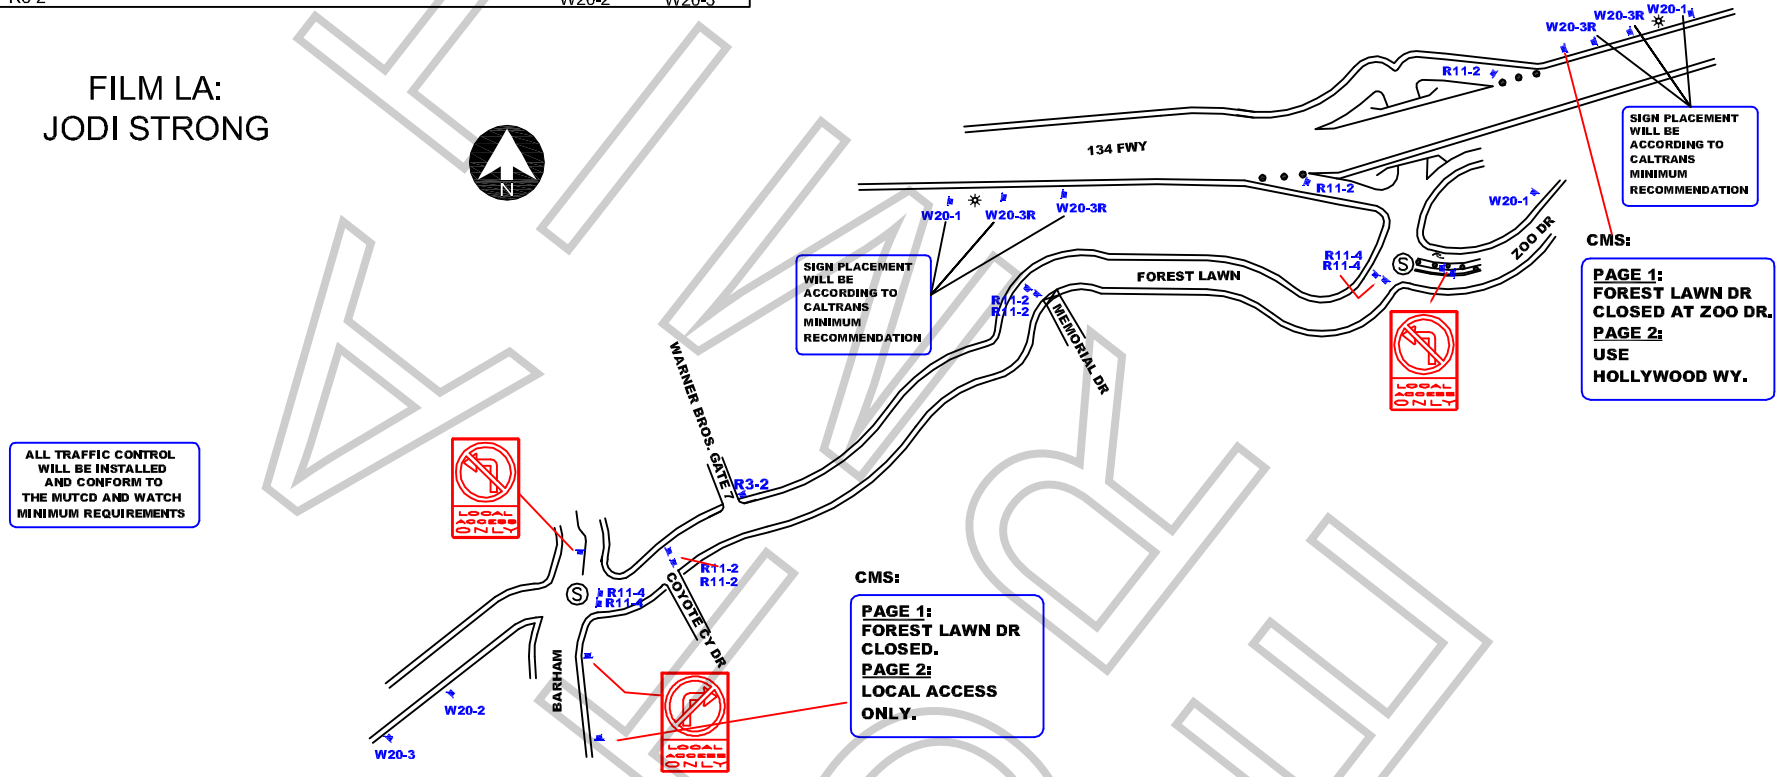

WORK ZONE TRAFFIC CONTROL PLAN GENERAL NOTES

1. **DATE/TIME: 8-5-09 FROM 20:00 HOURS TO 8-6-09 06:00 HOURS.**
2. ALL SIGNING, STRIPING, AND TRAFFIC CONTROL DEVICES SHALL CONFORM TO THE (CURRENT) STATE OF CALIFORNIA DEPARTMENT OF TRANSPORTATION (CALTRANS) STANDARD PLANS AND STANDARD SPECIFICATIONS, CALIFORNIA MUTCD, AND ANY ADDENDUMS THERETO, AND AS SHOWN ON THESE PLANS, SYMBOLS AND ABBREVIATIONS USED ARE SHOWN ON CALTRANS STANDARD PLANS A10A&B, A20A-D, AND A24A-E.
3. THERE WILL BE NO INTERFERENCE WITH TRAFFIC SIGNALS OR CROSSWALKS.
4. CONES WILL BE 28" MINIMUM HEIGHT AND HAVE REFLECTORIZED SLEEVES FOR NIGHT WORK.
5. POLICE WILL DIRECT TRAFFIC IF NECESSARY.

UCL BARRICADE COMPANY.
2334 E. EIGHTH ST., CA 90021
Ph: (213) 622-9775 * Fax: (213) 622-9790
CA Lic # 805357
TRAFFIC PLAN DRAWN BY:
ISMAEL RODRIGUEZ
Traffic control plan is drawn per MUTCD & 2006 Work Area Traffic Control Handbook

TRAFFIC CONTROL FOR:	PROJECT LOCATION:	LOCATION CONTACT:
"EDGE OF DARKNESS"	FOREST LAWN DR ZOO DR TO BARHAM CITY OF LOS ANGELES, CA	GREG ALPERT MOBILE # 818.535.5092

REV#	DATE	REVISION DESCRIPTION

Permit #E0018636

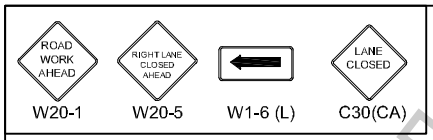

FILM L.A.:
JODI STRONG

"EDGE OF DARKNESS"

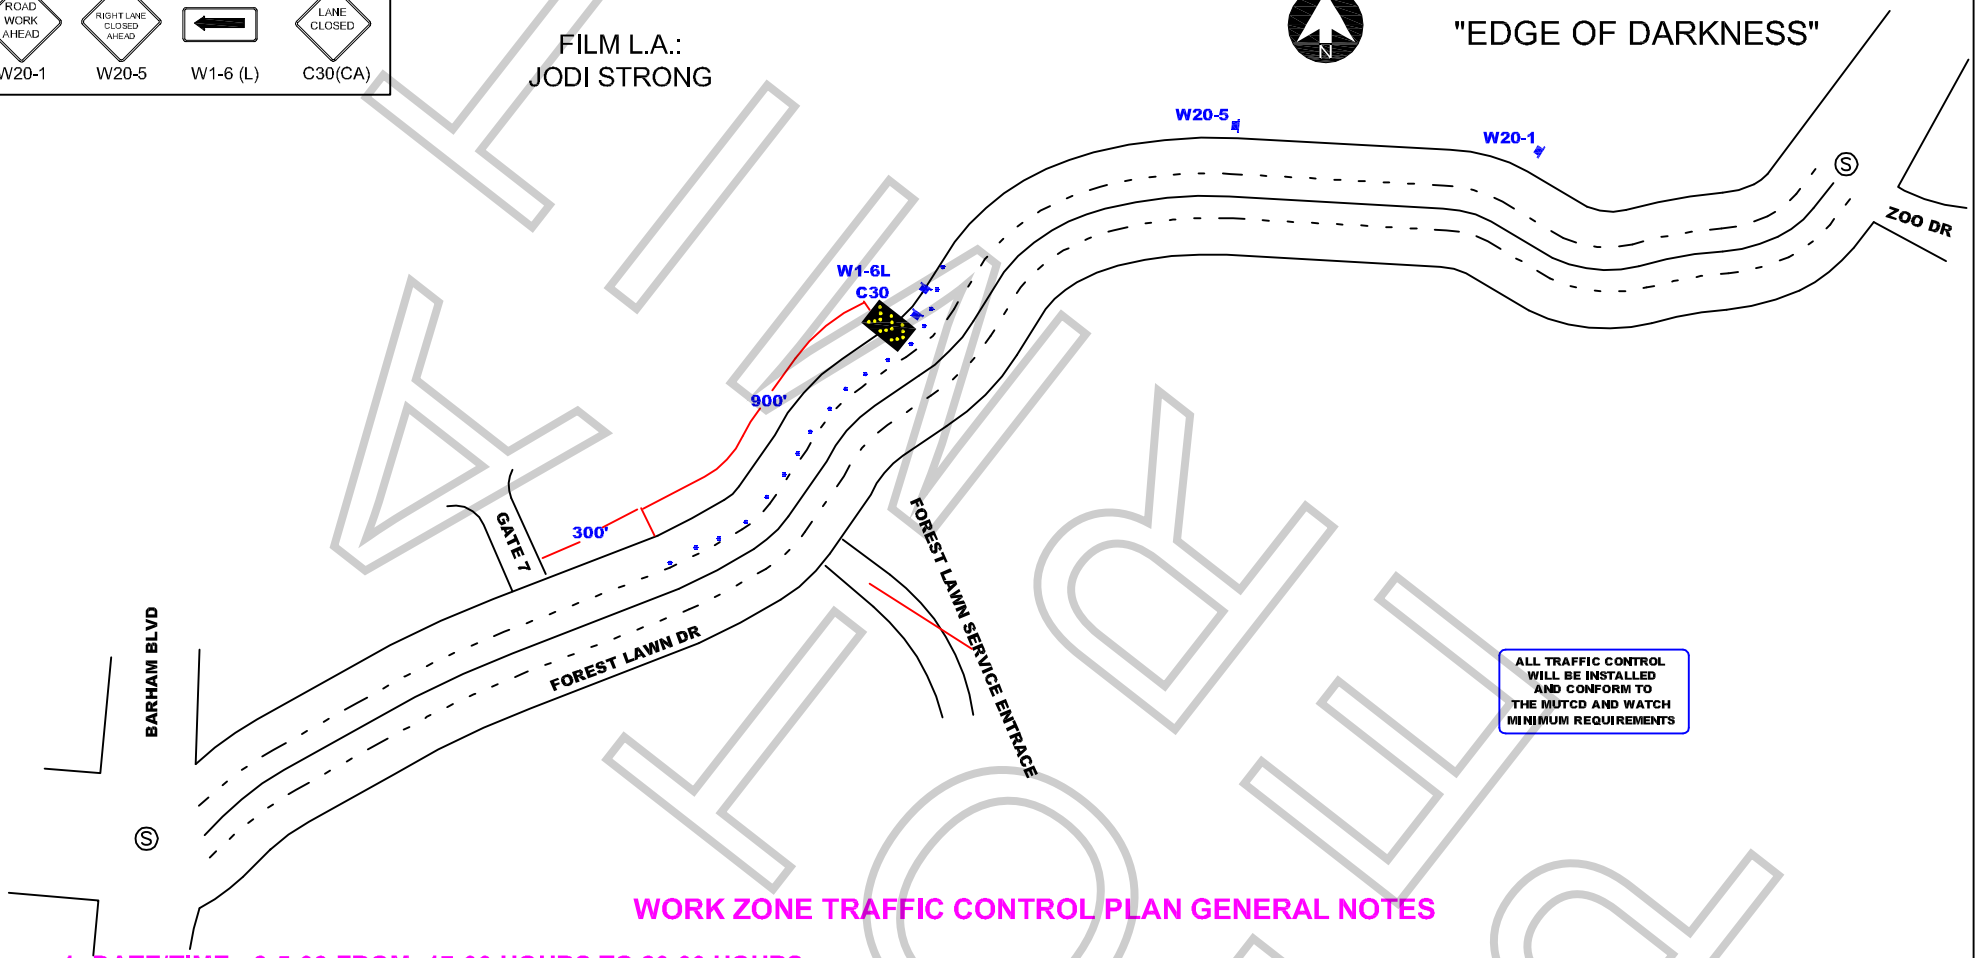

WORK ZONE TRAFFIC CONTROL PLAN GENERAL NOTES

1. DATE/TIME: 8-5-09 FROM 17:00 HOURS TO 20:00 HOURS.
2. ALL SIGNING, STRIPING, AND TRAFFIC CONTROL DEVICES SHALL CONFORM TO THE (CURRENT) STATE OF CALIFORNIA DEPARTMENT OF TRANSPORTATION (CALTRANS) STANDARD PLANS AND STANDARD SPECIFICATIONS, CALIFORNIA MUTCD, AND ANY ADDENDUMS THERETO, AND AS SHOWN ON THESE PLANS. SYMBOLS AND ABBREVIATIONS USED ARE SHOWN ON CALTRANS STANDARD PLANS A10A&B, A20A-D, AND A24A-E.
3. THERE WILL BE NO INTERFERENCE WITH TRAFFIC SIGNALS OR CROSSWALKS.
4. CONES WILL BE 28" MINIMUM HEIGHT AND HAVE REFLECTORIZED SLEEVES FOR NIGHT WORK.
5. POLICE WILL DIRECT TRAFFIC IF NECESSARY.

JCL BARRIDADE COMPANY,
2334 E. EIGHTH ST., CA 90021
Ph: (213) 622-9775 * Fax: (213) 622-9790
CA Lic # 805357
TRAFFIC PLAN DRAWN BY:
EDY RAMIREZ
Traffic control plan is drawn per MUTCD & 2006 Work Area Traffic Control Handbook

TRAFFIC CONTROL FOR:
"EDGE OF DARKNESS"

PROJECT LOCATION:
FOREST LAWN DR
FROM GATE WARNER BROS GATE 7 E 900'
CITY OF LOS ANGELES, CA

LOCATION CONTACT:
GREG ALPERT
MOBILE # 818.535.5092

Project	Sheet
Date 11/13/08	1 OF 1
Scale: N.T.S.	

Permit #F00018636

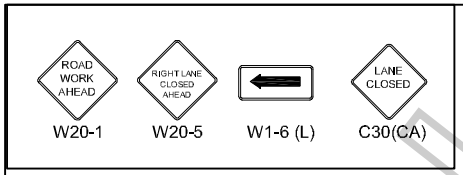

FILM L.A.:
JODI STRONG

ALL TRAFFIC CONTROL WILL BE INSTALLED AND CONFORM TO THE MUTCD AND WATCH MINIMUM REQUIREMENTS

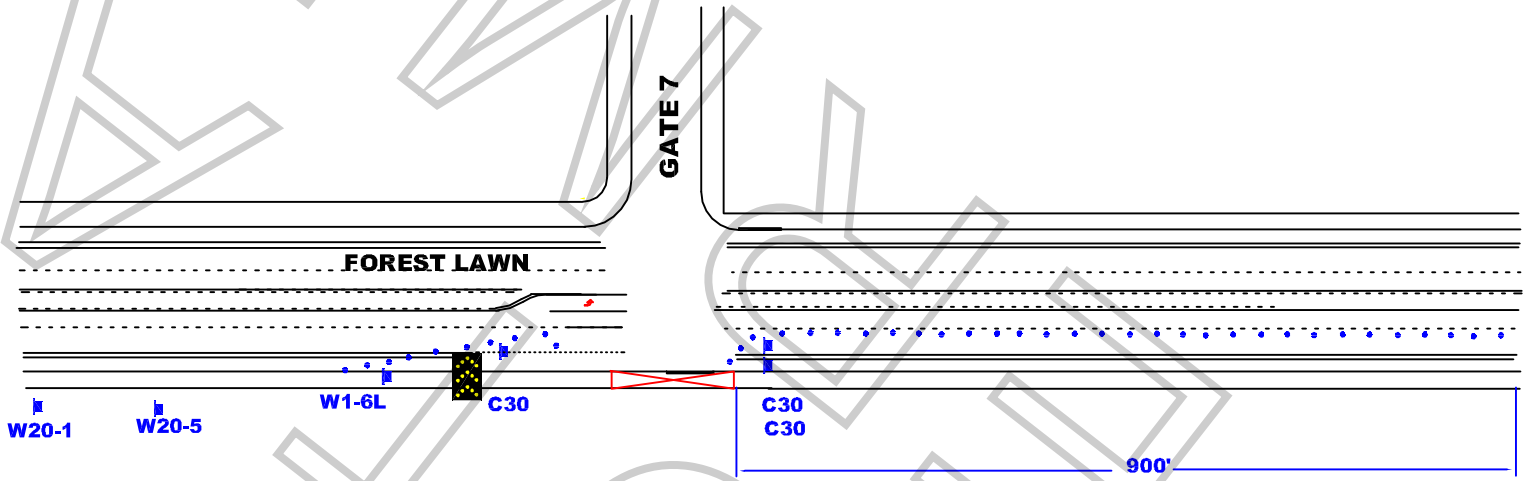

WORK ZONE TRAFFIC CONTROL PLAN GENERAL NOTES

1. DATE/TIME: 8-6-09 FROM 06:00 HOURS TO 10:00 HOURS.
2. ALL SIGNING, STRIPING, AND TRAFFIC CONTROL DEVICES SHALL CONFORM TO THE (CURRENT) STATE OF CALIFORNIA DEPARTMENT OF TRANSPORTATION (CALTRANS) STANDARD PLANS AND STANDARD SPECIFICATIONS, CALIFORNIA MUTCD, AND ANY ADDENDUMS THERETO, AND AS SHOWN ON THESE PLANS, SYMBOLS AND ABBREVIATIONS USED ARE SHOWN ON CALTRANS STANDARD PLANS A10A&B, A20A-D, AND A24A-E.
3. THERE WILL BE NO INTERFERENCE WITH TRAFFIC SIGNALS OR CROSSWALKS.
4. CONES WILL BE 28" MINIMUM HEIGHT AND HAVE REFLECTORIZED SLEEVES FOR NIGHT WORK.
5. POLICE WILL DIRECT TRAFFIC IF NECESSARY.

JCL BARRICADE COMPANY,
2334 E. EIGHTH ST., CA 90021
Ph: (213) 622-9775 * Fax: (213) 622-9790
CA Lic # 805357
TRAFFIC PLAN DRAWN BY:
ISMAEL RODRIGUEZ
Traffic control plan is drawn per MUTCD & 2006 Work Area Traffic Control Handbook

TRAFFIC CONTROL FOR:
"EDGE OF DARKNESS"

PROJECT LOCATION:
FOREST LAWN DR
FROM GATE WARNE BROS GATE 7 E 900'
CITY OF LOS ANGELES, CA

LOCATION CONTACT:
GREG ALPERT
MOBILE # 818.535.5092

REV#	DATE	REVISION DESCRIPTION

Permit #E00018636

FILM LA ZONE

Permit #F00018636

TRAFFIC CONTROL FOR:

"EDGE OF DARKNESS"

FILM L.A.:
JODI STRONG

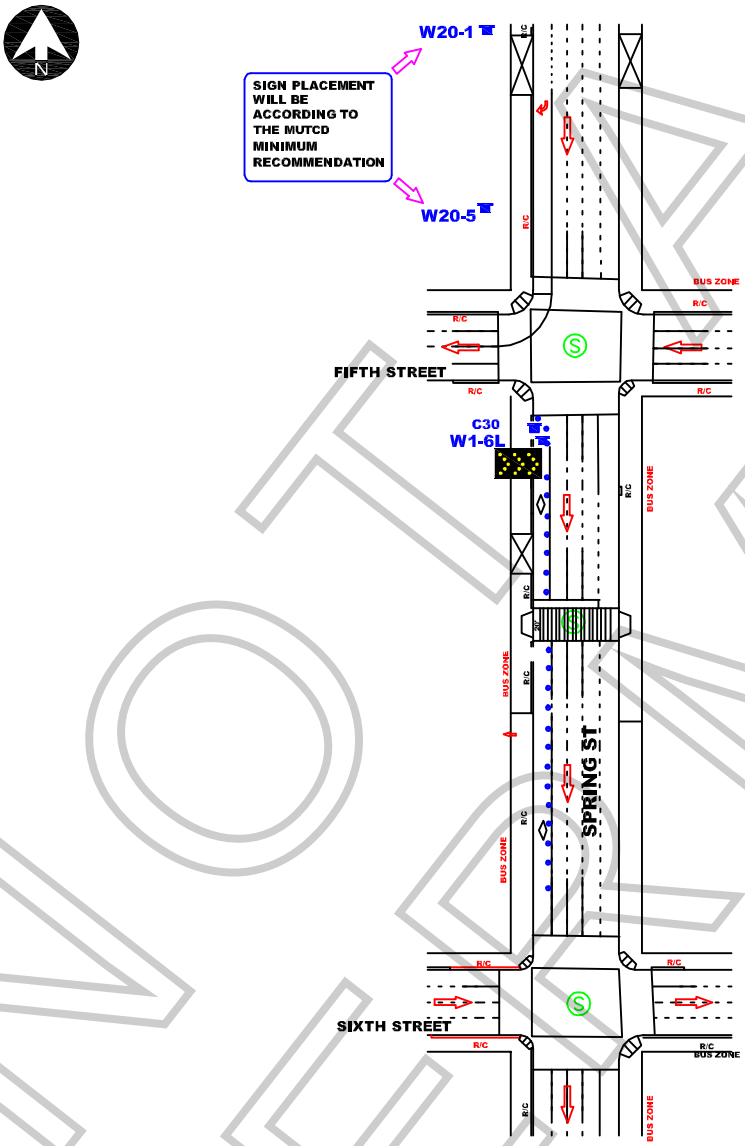

ALL TRAFFIC CONTROL WILL BE INSTALLED AND CONFORM TO THE MUTCD AND WATCH MINIMUM REQUIREMENTS

WORK ZONE TRAFFIC CONTROL PLAN GENERAL NOTES

1. DATE/TIME: 8-6-09 FROM 07:00 HOURS 6-7-09 TO 17:00 HOURS.
2. ALL SIGNING, STRIPING, AND TRAFFIC CONTROL DEVICES SHALL CONFORM TO THE (CURRENT) STATE OF CALIFORNIA DEPARTMENT OF TRANSPORTATION (CALTRANS) STANDARD PLANS AND STANDARD SPECIFICATIONS, CALIFORNIA MUTCD, AND ANY ADDENDUMS THERETO, AND AS SHOWN ON THESE PLANS, SYMBOLS AND ABBREVIATIONS USED ARE SHOWN ON CALTRANS STANDARD PLANS A10A&B, A20A-D, AND A24A-E.
3. THERE WILL BE NO INTERFERENCE WITH TRAFFIC SIGNALS OR CROSSWALKS.
4. CONES WILL BE 28" MINIMUM HEIGHT AND HAVE REFLECTORIZED SLEEVES FOR NIGHT WORK.
5. POLICE WILL DIRECT TRAFFIC IF NECESSARY.

JCL BARRIDADE COMPANY.
2334 E. EIGHTH ST., CA 90021
Ph: (213) 622-9775
Fax: (213) 622-9790
CA Lic # 805357
TRAFFIC PLAN DRAWN BY:
ISMAEL RODRIGUEZ

PROJECT LOCATION:
SPRING ST
5TH ST SOUTH TO 6TH ST
CITY OF LOS ANGELES, CA

LOCATION CONTACT:
GREG ALPERT
OFFICE #: 818.535.5092

REV#	DATE	REVISION DESCRIPTION

NOT A PERMIT

SPECIAL FILMING CONDITIONS
RESIDENTIAL/COMMERCIAL AREAS OF
DOWNTOWN METROPOLITAN LOS ANGELES

The Special Filming Conditions described below will be included in the terms and conditions of permits issued for filming in this area and are in addition to the standard terms and conditions applicable to filming permits generally. While these Special Filming Conditions will be included as terms if a permit for filming in this area is issued, they are not intended to, and do not, establish the criteria or standards for determining whether or not a particular permit (or permits) will be issued for this area. The decision whether or not a particular permit (or permits) will be issued is vested in the discretion of the appropriate City or County department or their designees (including FilmL.A., Inc.), to be exercised consistent with public health, safety and general welfare, and applicable land-use ordinances.

The Downtown Los Angeles Central Business District is occupied by commercial/industrial businesses, as well as residential properties. There are also many popular hotels in the downtown area frequented by visitors taking advantage of our city's cultural, historical and recreational venues.

In order to better balance the concerns of business/commerce and provide for the residential aspects of this area of Los Angeles, FilmL.A. has developed the following Special Filming Conditions. Your cooperation in adhering to the Conditions will ensure the industry's continued access to these vitally important filming sites.

NOTE: THE FOLLOWING SPECIAL FILMING CONDITIONS DO NOT APPLY TO THOSE AREAS ZONED AS "LIGHT MANUFACTURING/PARKING" OR "HEAVY MANUFACTURING".

- **All filming activities (including parking of production equipment, cast/crew parking, catering, and preparation/strike) within 200 feet of any residential building (including hotels) are not permitted between the hours of 10 p.m. and 7 a.m. unless first approved by FilmL.A.** through the approved Filming Survey procedure and indicated on the permit.

- **Low level helicopter activity within ½ of a mile of residential buildings and taking place between the hours of 10:00 p.m. and 7:00 a.m. will not be allowed.**

- **All low-flying helicopter work in the vicinity of buildings, especially residential structures, requires the Federal Aviation Administration (FAA) reviewed and accepted plan of activities also to be filed with FilmL.A.**

- **Notification of the representatives of residents, merchants and businesses within 500 feet of all filming activities should be done 48 hours in advance of filming or substantial prep work, time permitting.** Additional notification beyond a distance of 500 feet may be required for permits requesting extraordinary filming activities, to be determined by FilmL.A.

- **Due to the congestion from normal commuter traffic, Intermittent Traffic Control (ITC) is generally not permitted on weekdays between the hours of 7:00 a.m. - 9:00 a.m. and 3:00 p.m. - 7:00 p.m.**

- **Production companies are required to completely remove all trash, food, cardboard boxes, etc.** from the general vicinity at the end of each filming day. Food should **NOT** be given directly to the homeless persons in the area; if a production company wishes to donate food, it

FilmL.A. Inc. NOT A PERMIT

should be delivered to missions or groups in the area which are designated and sanctioned to distribute food and other supplies to the homeless. Production companies will be held responsible for the actions of catering companies contracted to provide food for cast and crew.

- **All of the Special Conditions referenced herein apply to filming in or near the 2nd and 3rd Street tunnels.** All filming activities within the tunnels between the hours of 10:00 p.m. and 7:00 a.m. must be contained to areas at least 100 feet from tunnel openings, unless signature approval is obtained from affected residential buildings near the tunnel entrances, and indicated on the permit. The activities may not be audible beyond tunnel openings, and lighting may not illuminate or affect any nearby buildings.

In addition to the conditions referenced above, production companies must adhere to the following conditions when filming on Lower Grand Avenue between General Thaddeus Kosciusko (GTK) Way and 4th Street:

- **The walls of Lower Grand Avenue are private property** and may not be dressed, painted, or used in any way unless permission is granted by the representative of the affected property. The following are the names and phone numbers of the most affected building representatives:

o Museum of Contemporary Art (MOCA)	Cari Stafford	213.621.2766
o One California Plaza, (Maguire Properties)	Natalie Park	213.687.2284
o Two California Plaza, (Maguire Properties)	Natalie Park	213.687.2284
o Wells Fargo Center (Maguire Properties)	Holly Mattan	213.253.4297
o Omni Hotel	Dan Pietrowski	213.617.3300
o Museum Tower & Grande Promenade	Aaron Bazile	213.229.9777
o Angelus Plaza	Joan Marke	213.623.4352

- **Blocking of loading docks or parking garage entrances and exits is strictly prohibited.**

- **No special effects, including smoke, steam or fog may occur on Lower Grand Avenue** without first obtaining clearance from the appropriate building contacts and maintenance engineers. Contact must be made at least **48 hours prior** to the proposed effect(s) unless appropriate, prior notifications to designated property management representatives have been made.

- **Generators may not be placed on the enclosed portion of Lower Grand Avenue. Suggested areas for generator placement are:**

1. the curb lane of 4th Street at least 200 ft east of Lower Grand Avenue;
2. the curb lane of 4th Street west of Lower Grand Avenue beyond the left turn lane; or
3. the center of Lower Grand Avenue directly under the openings to Upper Grand Avenue.

- **Companies must obtain property contact approval prior to covering or removing any building signage** and must replace removed/covered signs with temporary signage similar to the originals. If directional or street signage is removed, the production company must provide **complete directional signage** in the surrounding area, with emphasis on alternate parking entrances and exits. **Street signs may only be removed with FilmL.A. approval.**

- **Any filming activities requested and approved with less than 48-hour notification may not interfere with other ongoing activities in the area.**

NOT A PERMIT